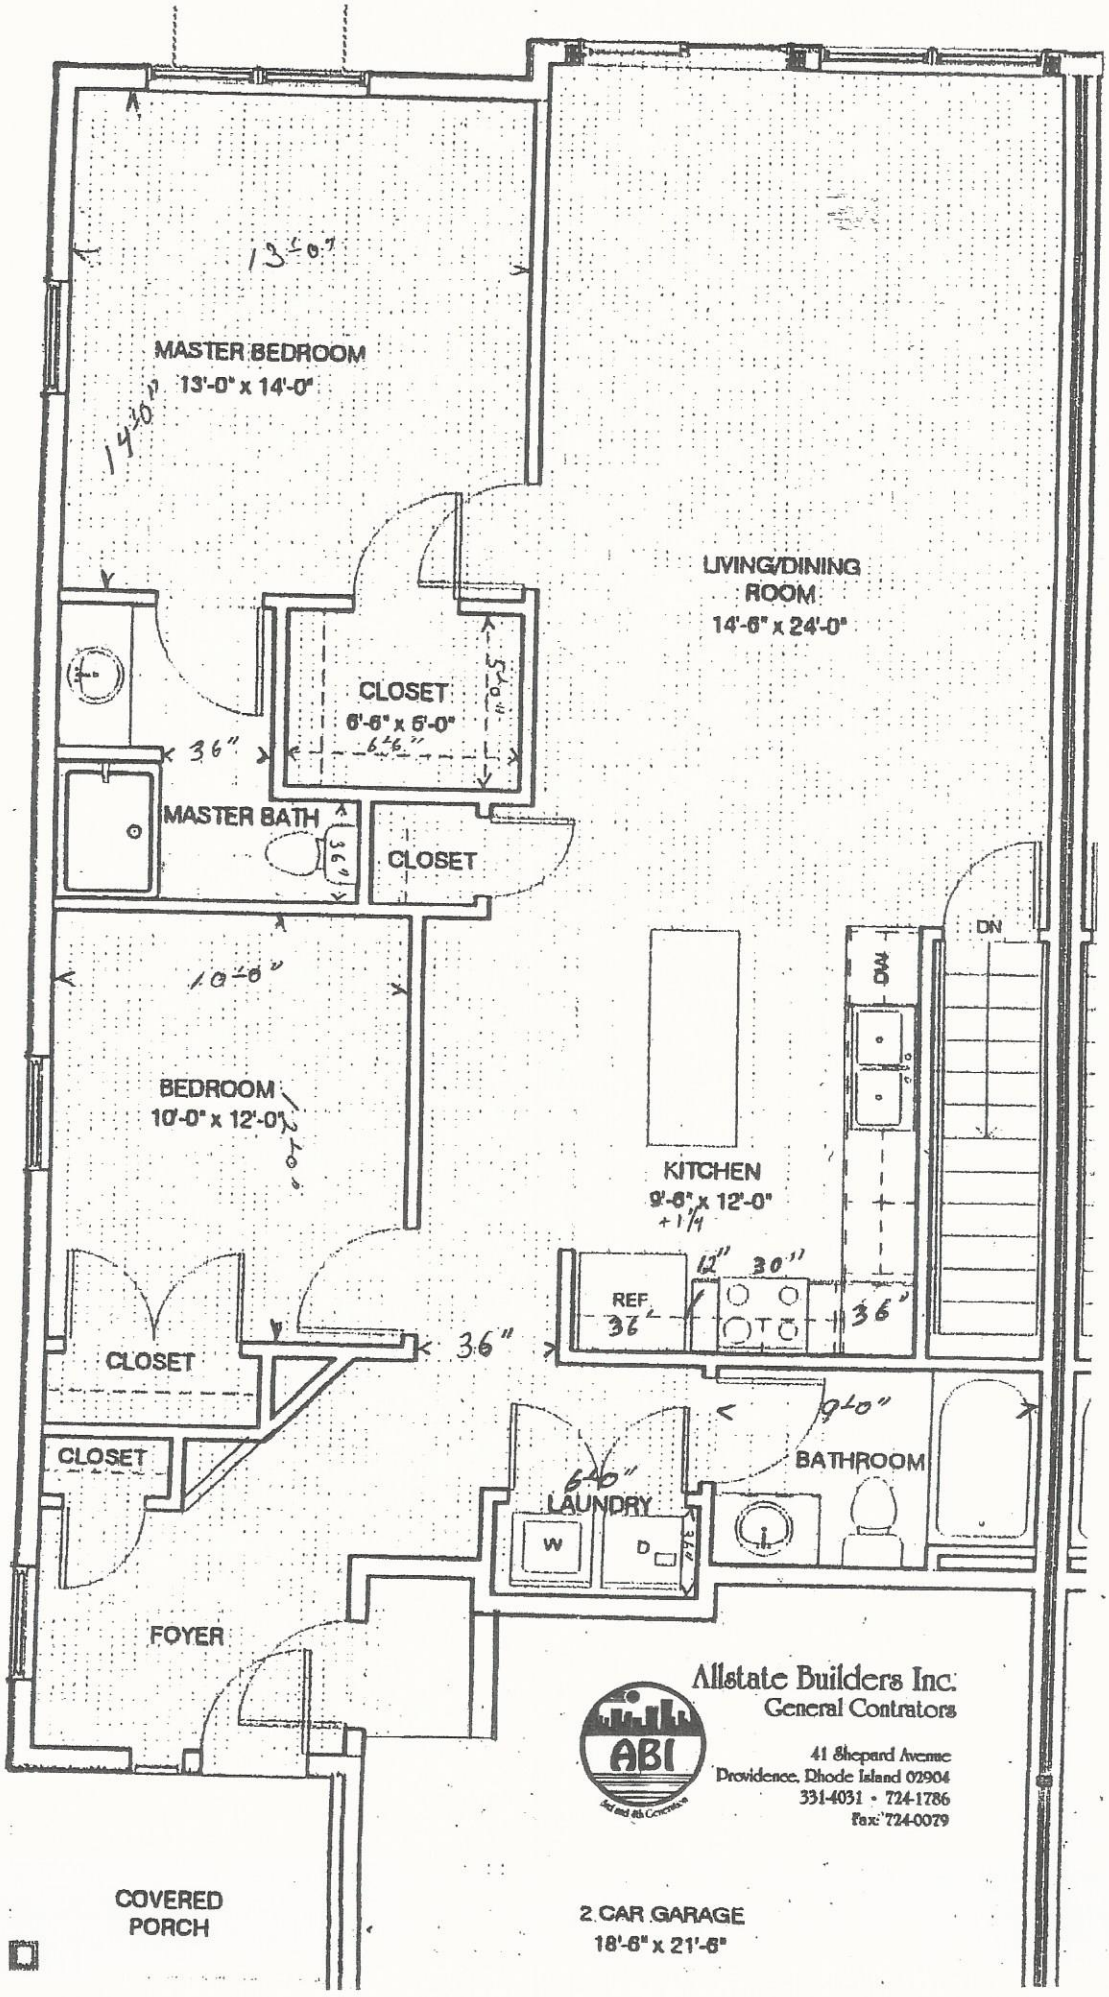

Allstate Builders Inc.
General Contractors
41 Shepard Avenue
Providence, Rhode Island 02904
331-4031 • 724-1786
Fax: 724-0079